


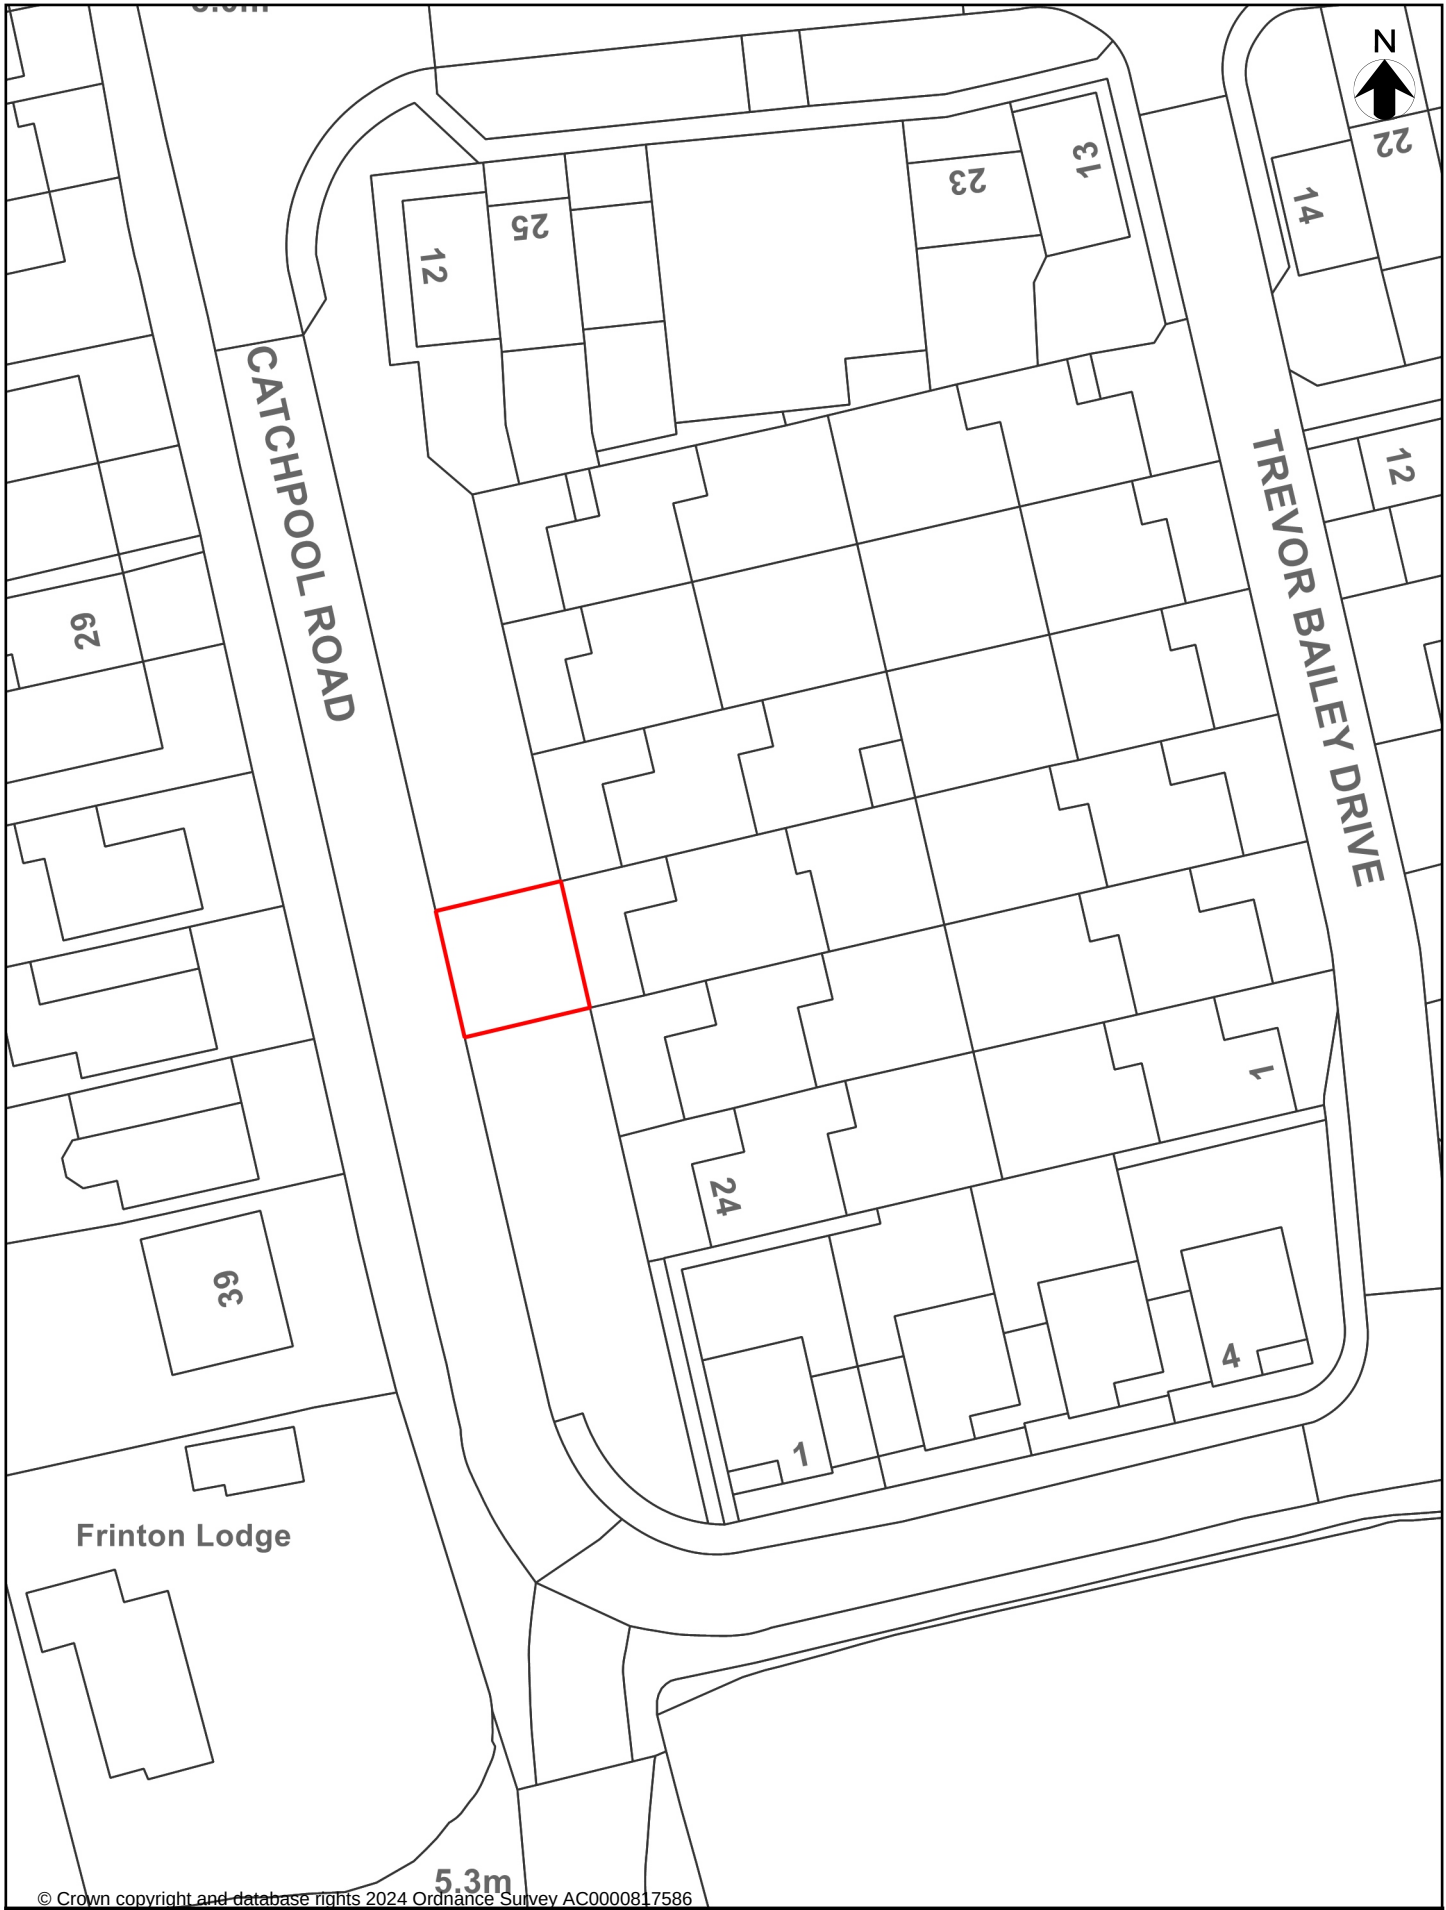

0 5 10 15 20 25 metres



Drawing Ref.: P4

Date: 31/07/2026

Scale: 1:500