JCN DESIGN & PLANNING

CD 1.29

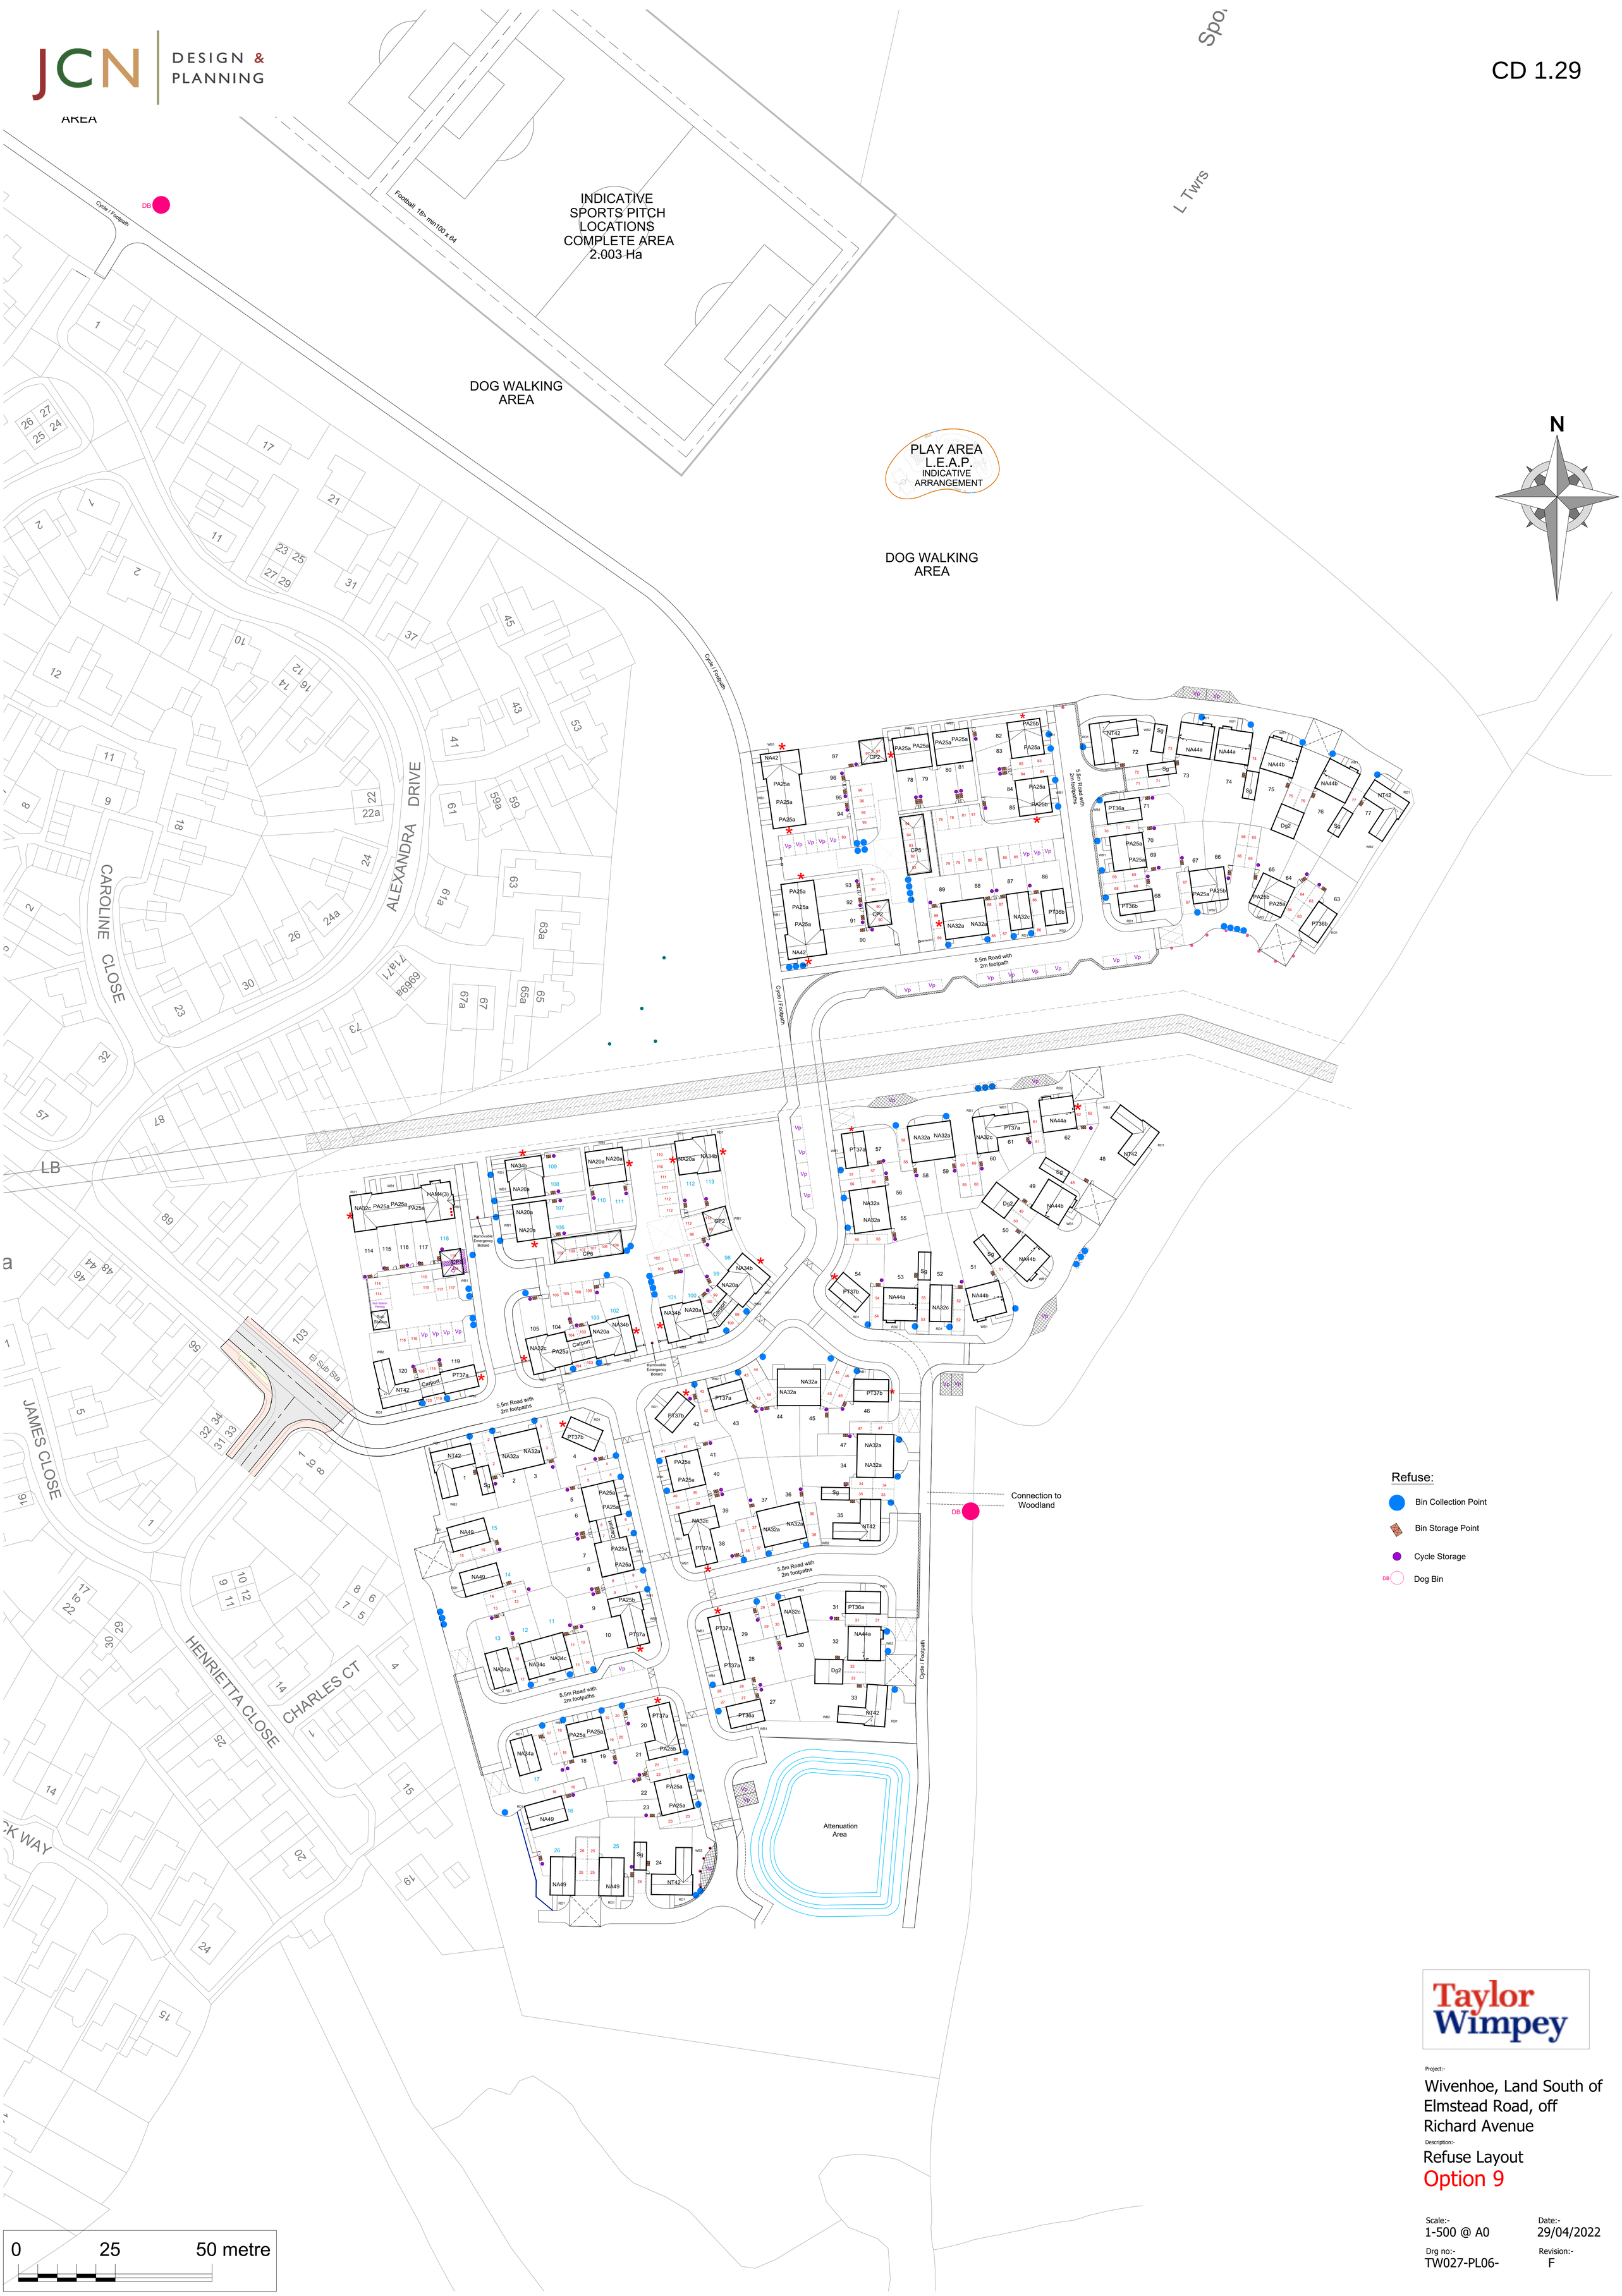

Taylor Wimpey

Project:-
Wivenhoe, Land South of Elmstead Road, off Richard Avenue

Description:-
Refuse Layout
Option 9

Scale:- 1-500 @ A0

Date:- 29/04/2022

Drg no:- TW027-PL06-

Revision:- F